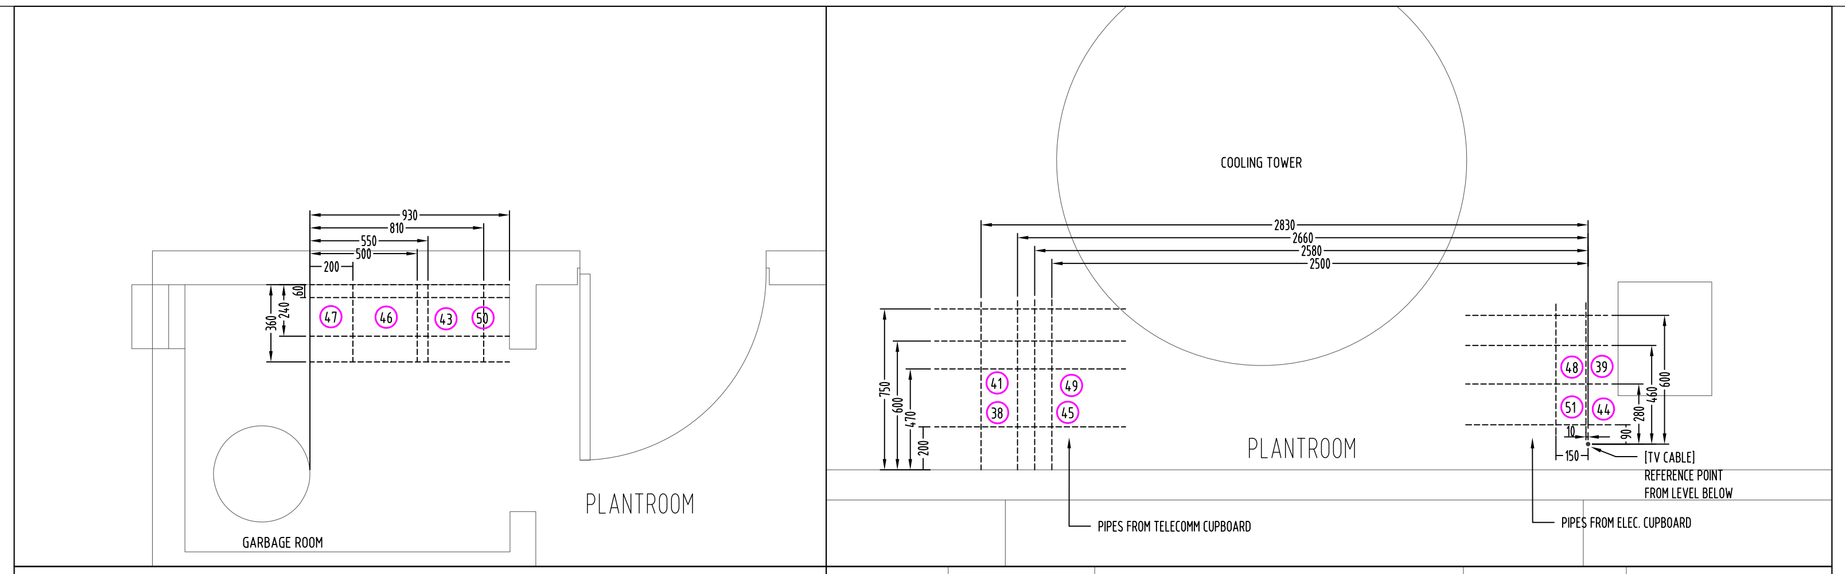

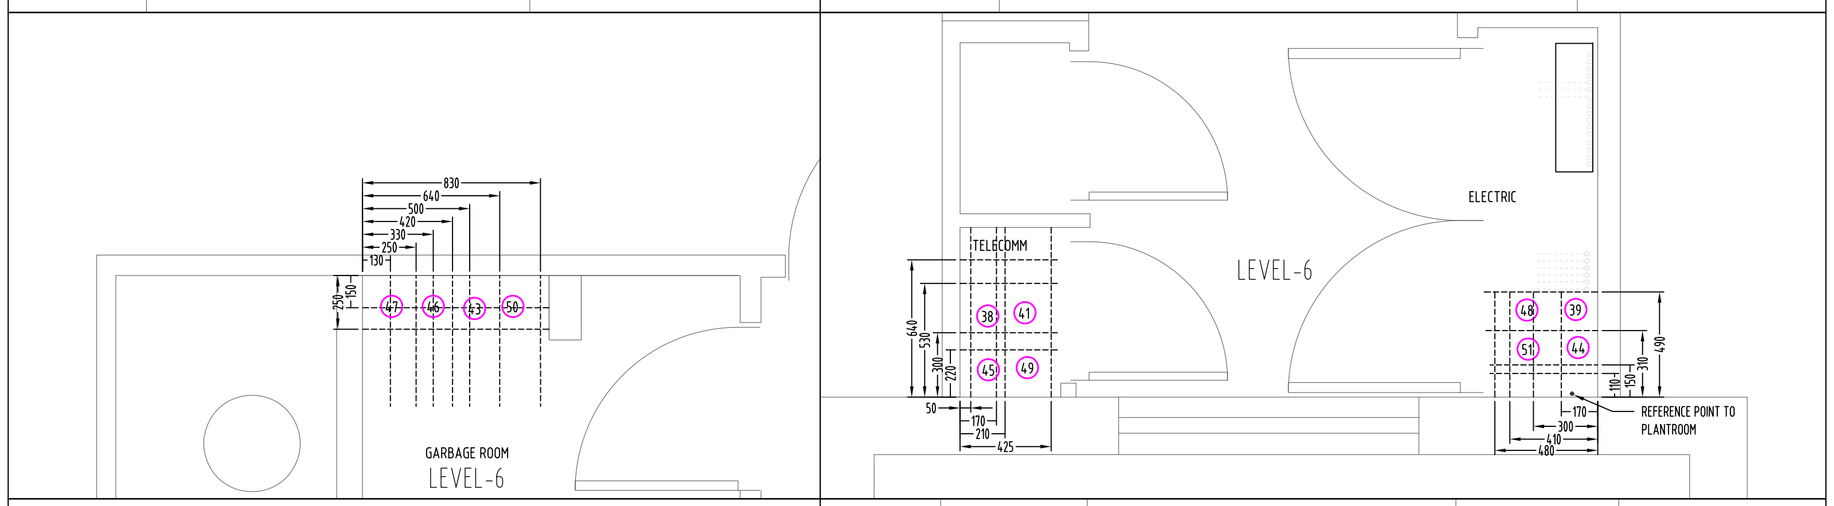

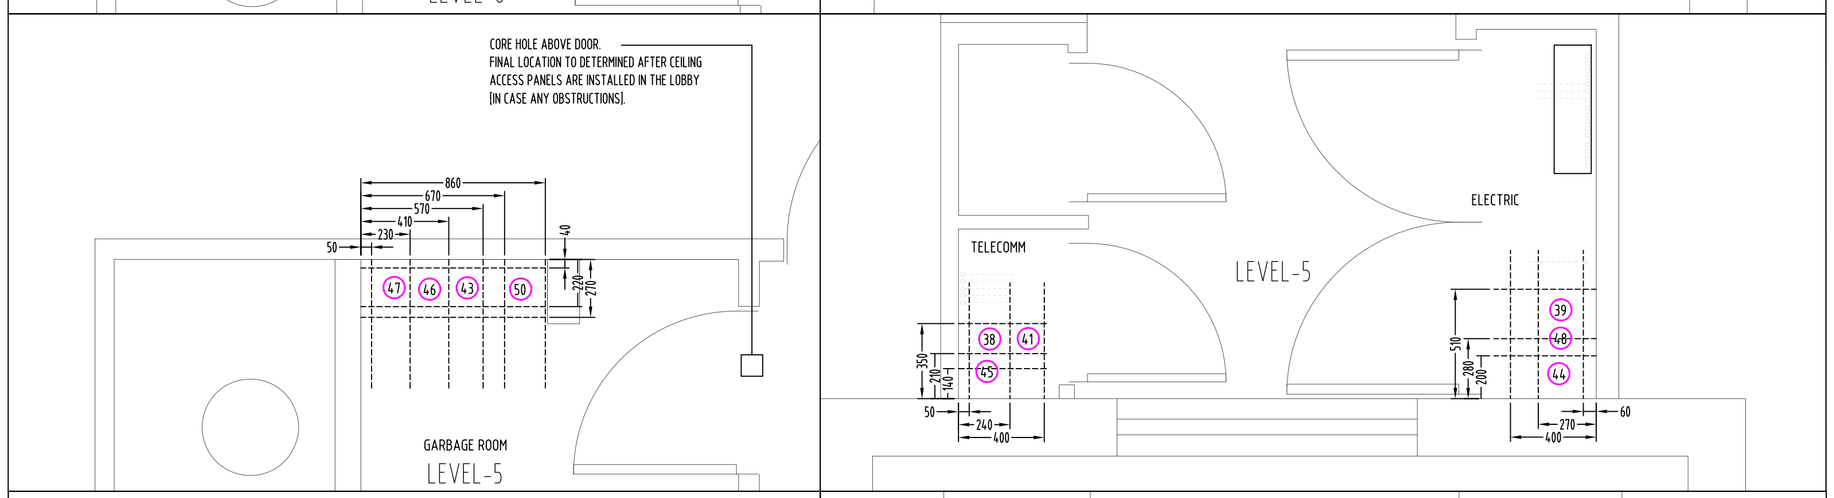

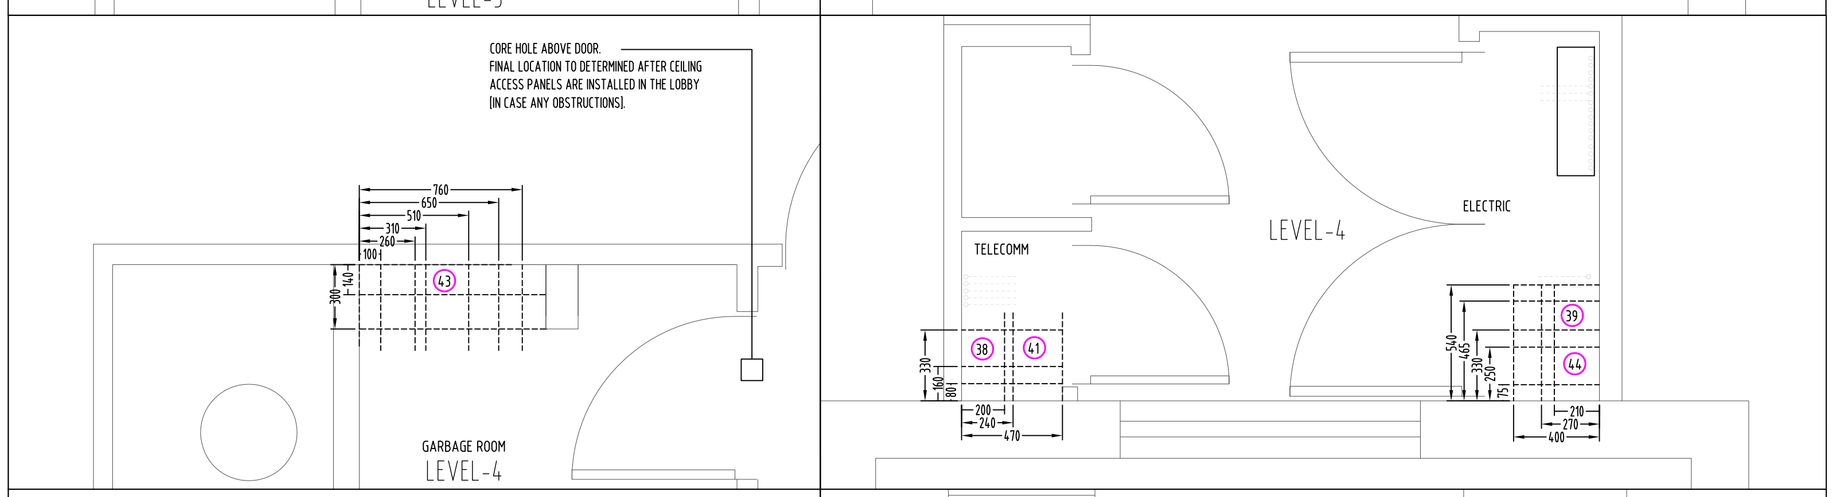

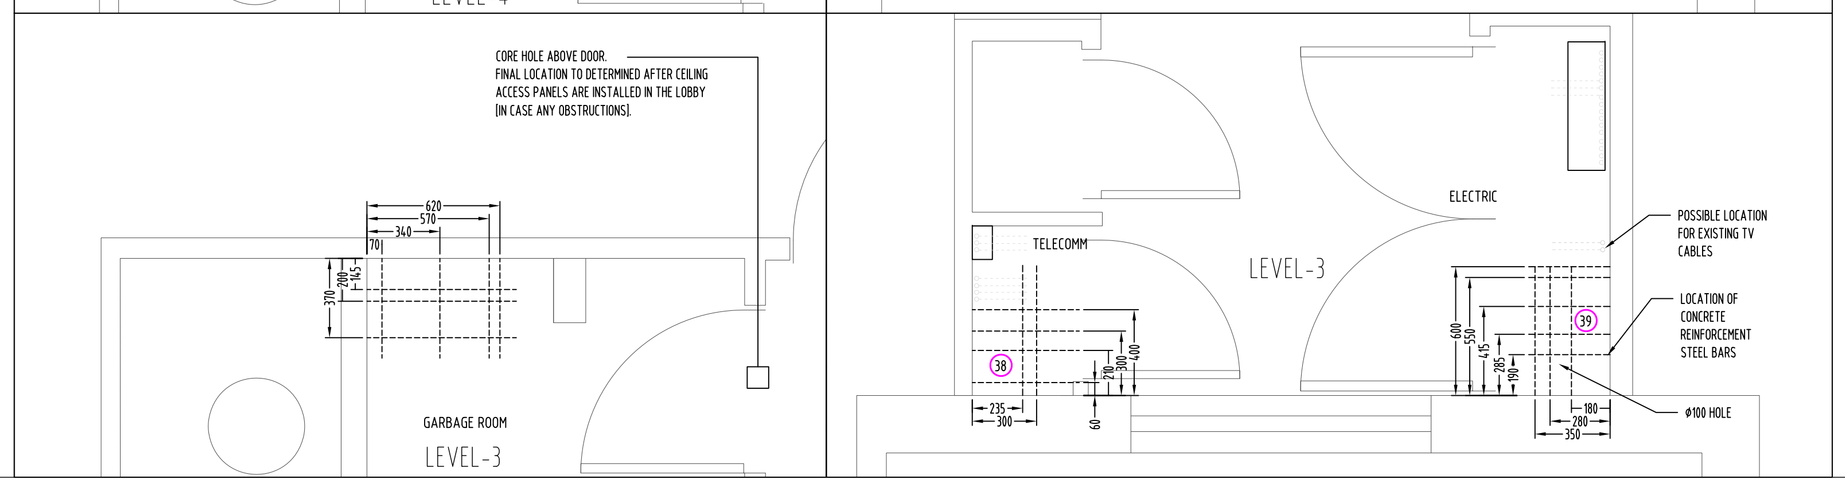

A	SHOP DRWING	17.05.13
REV. NO.	REASON	DATE

REVISIONS

NOTE:
CORE HOLE CONTRACTOR TO DRILL PILOT
HOLE IN EACH LOCATION TO CONFIRM SETOUT.

MECHANICAL CONTRACTOR

PJS AIR
Air Conditioning Engineering and Installation.
UNIT 12, 2 GARLING ROAD KINGS PARK NSW 2148
PHONE: 02 96763611 FAX: 02 96763625

CONSULTANT
COLIN SHEARS & ASSOCIATES
CONSULTING ENGINEERS
29 Yallara Crescent, Thornleigh, NSW, 2120
CSA
Telephone 0419 215 453
e-mail: colin.s@csaconsulting.com.au

PROJECT
IORA APARTMENTS
KIRRIBILLI. NSW

TITLE
MECHANICAL SERVICED
BUILDING 2- AIR CONDITIONING
FLOOR PENETRATION DETAILS

DRAWN BY: MT	TYPE OF ISSUE: SHOP DRAWING	
CHECKED BY: PJ	JOB No.: 20311	
SCALE: 1:20@A1	DRAWING No.: MS-04	REVISION: A
ISSUE DATE: MAY '13		